

PUSH-TO-OPEN, NO HANDLES. LED STRIP UNDER EACH SHELF, 3000 K.

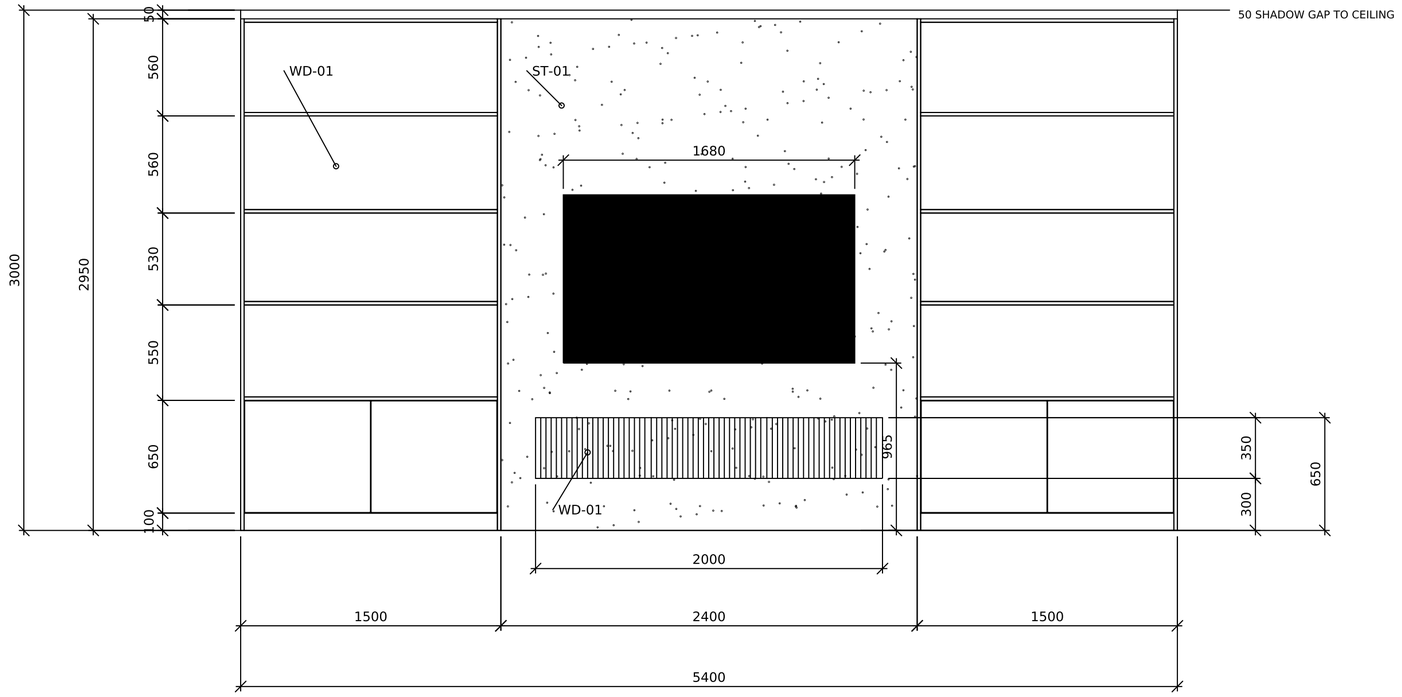

ELEVATION A - MEDIA WALL

SCALE 1:25

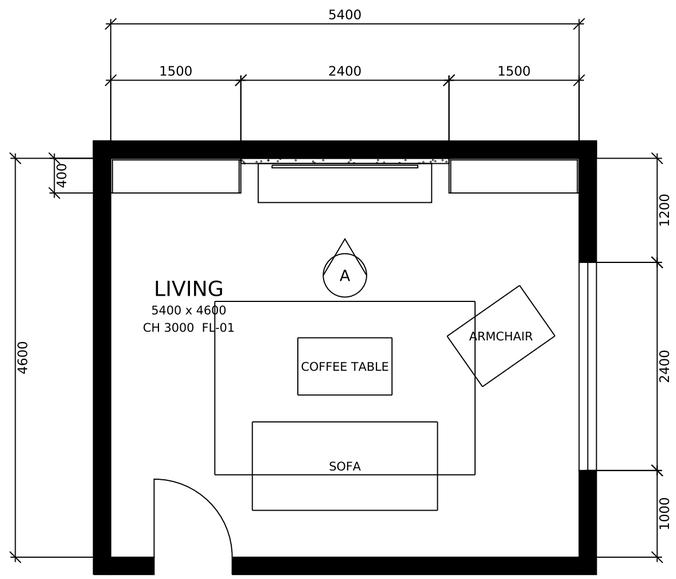

FLOOR PLAN

SCALE 1:50

FINISHES

WD-01	Smoked oak veneer, matt lacquer
ST-01	Cream travertine, honed, vein-cut, 20 mm
FL-01	Light oak engineered floor, 190 mm boards
PT-01	Warm white plaster paint, matt
GL-01	Clear glazing, black aluminium frame

All dimensions in millimetres. Dimensions are measured from the model; do not scale.

Sample design for demonstration. Not for construction.

PROJECT	Sample Living Room
CLIENT	Joy sample design (no client)
DRAWING	Floor plan and Elevation A
SCALE	1:50, 1:25 at A2
DATE	2026-10-08
DRAWN	Joy
SHEET / REV	A-101 / A

joy